Permit #F00163110
FilmL.A., Inc.
6255 W Sunset Blvd, 12th Floor
Hollywood, CA 90028
t: (213)977-8600 - f: (213)977-8601
www.filmla.com

Summary Information

Permit No: F00163110 **Type of Permit:** FILMING **Release Date:** 03/12/2020

Production Company	GLITTER PICTURES, LLC
Insured Company Name	GLITTER PICTURES, LLC
Contact Phone No. 1	3104975925
Contact Phone No. 2	
Fax	
Address	5808 W. SUNSET BLVD. LOS ANGELES, California 90028
Production Title	GLOW EP.402
Type of Production	TV Drama

Producer	Leanne Moore
Director	Jesse Peretz
1st AD	NA NA
Production Manager	Djuna Myers
FilmL.A. Coordinator	Hans Groszkruger
Location Manager	Ralph Coleman
Primary Phone	Mobile - 323-791-8030
Secondary Phone	
Location Assistant	Chase Crane / Kelley Hiatt
Primary Phone	Mobile - 818-606-6974
Secondary Phone	Mobile - 773-807-3960

Fees

Posting 600	$138.00
Posting 1200	$276.00
Posting 1500	$345.00
Notification Charge	$173.00
FILMLA NON-REFUNDABLE FILM APPLICATION FEE	$699.00
LA CITY LANE AND STREET CLOSURE FEE	$312.00
LA CITY DOT SIGN REMOVALS AND ENGINEERS	$1,667.00
LA CITY FIRE DEPARTMENT SPOT CHECK SURCHARGE	$85.00

Total Permit Fee $3,695.00

Number of Locations 1

NOT A PERMIT

FilmL.A., Inc.
6255 W Sunset Blvd, 12th Floor
Hollywood, CA 90028
t: (213)977-8600 - f: (213)977-8601
www.filmla.com

Summary Information — Location

Permit Number F00163110
Production Company GLITTER PICTURES, LLC
Insured Company GLITTER PICTURES, LLC
Production Title GLOW EP.402

Location Manager Ralph Coleman
Primary Phone Mobile - 323-791-8030
Secondary Phone

Location Address 1646 N Las Palmas Ave, Los Angeles, CA, 90028
Location Type Restaurant
Prep Dates 3/12/2020 - 3/12/2020 07:00 - 16:00 1 day
Film Dates 3/12/2020 - 3/12/2020 16:00 - 01:00 1 day
Strike Dates 3/13/2020 - 3/13/2020 01:00 - 03:00
Open or Closed to the Public Closed

Generic Conditions
THE CONSUMPTION OF ALCOHOLIC BEVERAGES AND THE USE OF DRUGS, INCLUDING MARIJUANA, ON LOCATION BY ANY CAST, CREW, OR INVITED GUESTS IS STRICTLY PROHIBITED.
*LA CITY AND/OR LA COUNTY FIRE CHECKLIST ATTACHED TO FINAL PERMIT. THE PERMITTEE IS RESPONSIBLE FOR COMPLETING CHECKLIST PRIOR TO FILMING ACTIVITY AT THIS LOCATION. NON COMPLIANCE MAY RESULT IN ASSIGNMENT OF A FIRE OFFICER.
Community Survey Obtained
Equipment staging and vehicles may park on one side of the street only.
Must Maintain 5' Clearance on Sidewalks/Walkways
Must maintain local/emergency access
No cast or crew parking on area streets
Number of uniformed officers listed on the permit is a minimum requirement. Permittee remains responsible for deploying a sufficient number of uniformed officers to provide traffic and crowd control to ensure the safety of the film crew and the public.
Traffic control must be done in accordance w/MUTCD
Traffic Officers Required
Uniformed officers shall have a copy of the film permit in their possession and are required to confirm that all traffic control signage devices are in place.

Please see attached documents
Hollywood btwn McCaddena and Las Palmas - Glow.pdf
Las Palmas Ave (closure) btwn Selma Ave & Hollywood Blvd - Glow.pdf

Equipment on Location

Type	Quantity
5 or 10 ton trucks	5
Cast/Crew vehicles	85
Catering Truck	1
Condors	1
Cranes	1
Cube Trucks	2
Generator	2
Honey Wagons	1
Motor Homes	5
Picture vehicles	6
Portable restrooms	2

Personnel on Location

Type	Quantity
Cast	5
Crew	85
Extras	10
Off-Duty/Retired LAPD Officer(s)	2
Spot Check	1

NOT A PERMIT

FilmL.A., Inc.
6255 W Sunset Blvd, 12th Floor
Hollywood, CA 90028
t: (213)977-8600 - f: (213)977-8601
www.filmla.com

Summary Information — Location

Permit Number F00163110
Production Company GLITTER PICTURES, LLC
Insured Company GLITTER PICTURES, LLC
Production Title GLOW EP.402

Location Manager Ralph Coleman
Primary Phone Mobile - 323-791-8030
Secondary Phone

Scissor Lifts	1
Semi Trucks	4
Stakebed Trucks	4
Trailers	4
Vans	4

Filming Activities Drive by; Drive ups & away; Equipment on property; Equipment on sidewalk, in curb lane & across street; Exterior Dialogue; Intermittent pedestrian control; Intermittent traffic control - 2 minutes standard; Wetdown; EXT filming. walk and talk. Cars parked facing wrong way along our posting. Turn Las Palmas between Hollywood Blvd and Selma Ave into one way street. Pull up and aways. (Car will start on Hollywood Blvd and turn onto Las Palmas Closure) ; Request: Remove Parkng meters and poles HO 23, 24, & 25. 2- loading only signs and poles, 1- passenger loading only sign and pole. Remove 2 - 2 hour parking signs. turn off 2 street lights on Las Palmas.;

Jurisdiction **Political:** Los Angeles City - Council District 13 **Police:** Los Angeles Police **Fire:** Los Angeles City Department

Thomas Guide **Page:** 593 **Grid:** E4

Approvals

LOS ANGELES CITY DEPARTMENT OF TRANSPORTATION - SIGN & METER REMOVAL	Karina Chaki
FILML.A. CLOSURES	Michael Gonzalez
LOS ANGELES CITY DEPARTMENT OF PUBLIC WORKS	Vanessa Martin
LOS ANGELES CITY POLICE DEPARTMENT	Gabriel Martinez

Coordinator Note FILM SHOOT DATE:THURSDAY 3/12(7AM) - FRIDAY 3/13(7AM) LOCATION: N LAS PALMAS AVE (HOLLYWOOD BLVD - SELMA AVE) - REMOVE 1 '2 HR PARKING" SIGN ON LIGHT POLE, AND - REMOVE 1 '2 HR PARKING" SIGN ON LIGHT POLE ON WEDNESDAY 3/11 - REINSTALL AFTER 7AM N FRIDAY 3/13 CONTACT:Steve Lee 310 303 4468 F001613110

Coordinator Note FILM SHOOT DATE:THURSDAY 3/12(7AM) - FRIDAY 3/13(7AM) LOCATION: N LAS PALMAS AVE (HOLLYWOOD BLVD - SELMA AVE) - REMOVE 3 METER HEADS AND 3 POSTS 23, 24, and 25. - REMOVE 2 LOADING ONLY SIGNS/2 POSTS, AND - REMOVE 1 PASSENGER LOADING ONLY SIGN/POST ON WEDNESDAY 3/11 AND REINSTALL AFTER 7AM ON FRIDAY 3/13 CONTACT:Steve Lee 310 303 4468 F001613110

Parking

Base Camp 3061 Treadwell St, Los Angeles, CA, 90065
Location Type : Other Location

Crew Parking 3061 Treadwell St, Los Angeles, CA, 90065
Location Type : Other Location

Parking Notes
Working Trucks within Posting
Base Camp & Crew Parking @ Stage 3061 Treadwell St. Los Angeles CA 90065

Posting "No Parking" signs B/S N. LAS PALMAS AVE., SELMA - HOLLYWOOD BLVD.

Approximate Footage 1201 - 1500 **Log Number** 274766

Date(s) 3/12/2020 to 3/12/2020 **Time(s)** 00:00 to 00:00

Posting "No Parking" signs W/S N CHEROKEE AVE., SELMA - HOLLYWOOD
N/S SELMA AVE., N CHEROKEE - N LAS PALMAS

Approximate Footage 901 - 1200 **Log Number** 274773

Date(s) 3/12/2020 to 3/12/2020 **Time(s)** 00:00 to 00:00

NOT A PERMIT

FilmL.A., Inc.
6255 W Sunset Blvd, 12th Floor
Hollywood, CA 90028
t: (213)977-8600 - f: (213)977-8601
www.filmla.com

Summary Information

Location

Permit Number F00163110
Production Company GLITTER PICTURES, LLC
Insured Company GLITTER PICTURES, LLC
Production Title GLOW EP.402

Location Manager Ralph Coleman
Primary Phone Mobile - 323-791-8030
Secondary Phone

Posting "No Parking" signs W/S N LAS PALMAS AVE., HOLLYWOOD BLVD GOING 100 FEET NORTH
S/S HOLLYWOOD BLVD FROM MCCADDEN PL - LAS PALMAS
S/S HOLLYWOOD BLVD., LAS PALMAS GOING 100 FEET EAST

Approximate Footage 301 - 600 **Log Number** 274774

Date(s) 3/12/2020 to 3/12/2020 **Time(s)** 00:00 to 00:00

Lane / Full Closure FULL STREET CLOSURE: N. LAS PALMAS AVE., SELMA - HOLLYWOOD BLVD.
6PM ON 3/12/20 THRU 1AM ON 3/13/20

Approximate Footage 0 - 300

Date(s) 3/12/2020 to 3/12/2020 **Time(s)** 18:00 to 01:00

Lane / Full Closure LANE CLOSURE: S/S PARKING LANE OF HOLLYWOOD BLVD FROM MCCADDEN PL - LAS PALMAS
3/12 7PM TO 3AM ON 3/13

Approximate Footage 0 - 300

Date(s) 3/12/2020 to 3/12/2020 **Time(s)** 19:00 to 03:00

NOT A PERMIT

Permit #F00163110

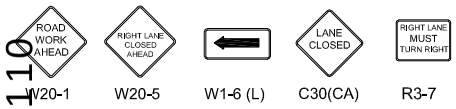

SYMBOL LEGEND
= 28" TRAFFIC CONE / 36" DELINEATOR
= TYPE I BARRICADE W/ SIGN
= FLASHING ARROW BOARD
= HIGH LEVEL WARNING DEVICE
= SIGNALIZED INTERSECTION
= EXISTING DRIVEWAY
= DIRECTION OF TRAFFIC
TYPE III BARRICADE WITH SIGN
TYPE III BARRICADE

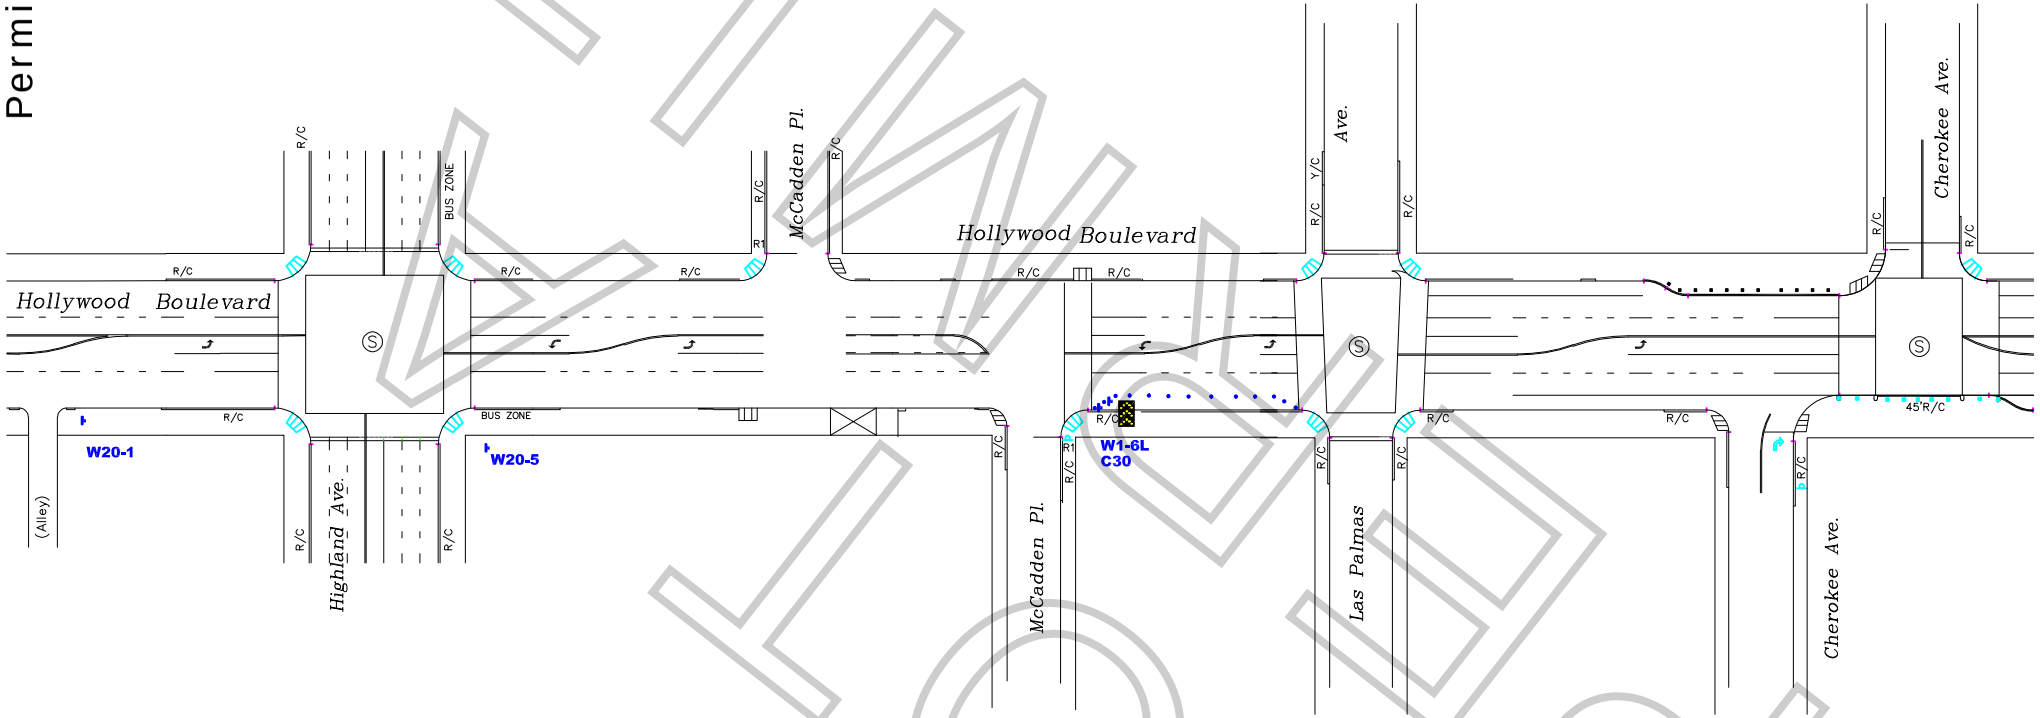

WORK ZONE TRAFFIC CONTROL PLAN GENERAL NOTES

1. ALL SIGNING, STRIPING, AND TRAFFIC CONTROL DEVICES SHALL SHALL BE IN ACCORDANCE WITH THE LASTEST EDITIONS OF THE CALIFORNIA MANUAL ON UNIFORM TRAFFIC CONTROL DEVICES (CAMUTCD), W.A.T.C.H. MANUAL, CALTRANS STANDARDS PLANS, CALTRANS STANDARD SPECIFICATIONS, AND/OR AS DIRECTED BY THE PERMIT ENGINEER.
2. THERE WILL BE NO INTERFERENCE WITH TRAFFIC SIGNALS OR CROSSWALKS.
3. CONES WILL BE 28" MINIMUM HEIGHT AND HAVE REFLECTORIZED SLEEVES FOR NIGHT WORK.
4. POLICE WILL DIRECT TRAFFIC IF NECESSARY.

ALL TRAFFIC CONTROL WILL BE INSTALLED TO MEET OR EXCEED THE MOST CURRENT CAMUTCD AND WATCH MINIMUM REQUIREMENTS

DATE & TIME:
3-12-2020 FROM 19:00 HOURS TO 3-13-2020 03:00 HOURS.

TCP FOR:
GLITTER PICTURES LLC:
"GLOW"

LOCATION:
S/S CURB LANE - HOLLYWOOD BLVD
FROM McCADDEN PL TO LAS PALMAS
LOS ANGELES, CALIFORNIA

TCP PREPARED BY:
JCL TRAFFIC SERVICES
500 S. GREENWOOD AVE
MONTEBELLO, CA 90640
Ph: (213) 622-9775
C31-CA Lic # 805357

CONTACT(S):
MIKE TARIS
OFFICE# 818-706-8022
STEVE LEE
PH# 310-303-4468

DATE	REVSIONS

DRAFTER: M. MENJIVAR
SCALE: N.T.S.
FILM LA: H. GROSZKRUGER
SHEET: 1 OF 1

FINAL

Permit #F00163110

ROAD CLOSED AHEAD W20-3	DETOUR AHEAD W20-2	ROAD CLOSED R11-2	R3-1	R3-2	ROAD CLOSED TO THRU TRAFFIC R11-4	DETOUR M4-10(R)	DETOUR M4-10(L)	DETOUR SC3(CA)	END DETOUR M4-8a

SYMBOL LEGEND
= 28" TRAFFIC CONE / 36" DELINEATOR
= TYPE I BARRICADE W/ SIGN
= FLASHING ARROW BOARD
= HIGH LEVEL WARNING DEVICE
= SIGNALIZED INTERSECTION
= EXISTING DRIVEWAY
= DIRECTION OF TRAFFIC
TYPE III BARRICADE WITH SIGN
TYPE III BARRICADE

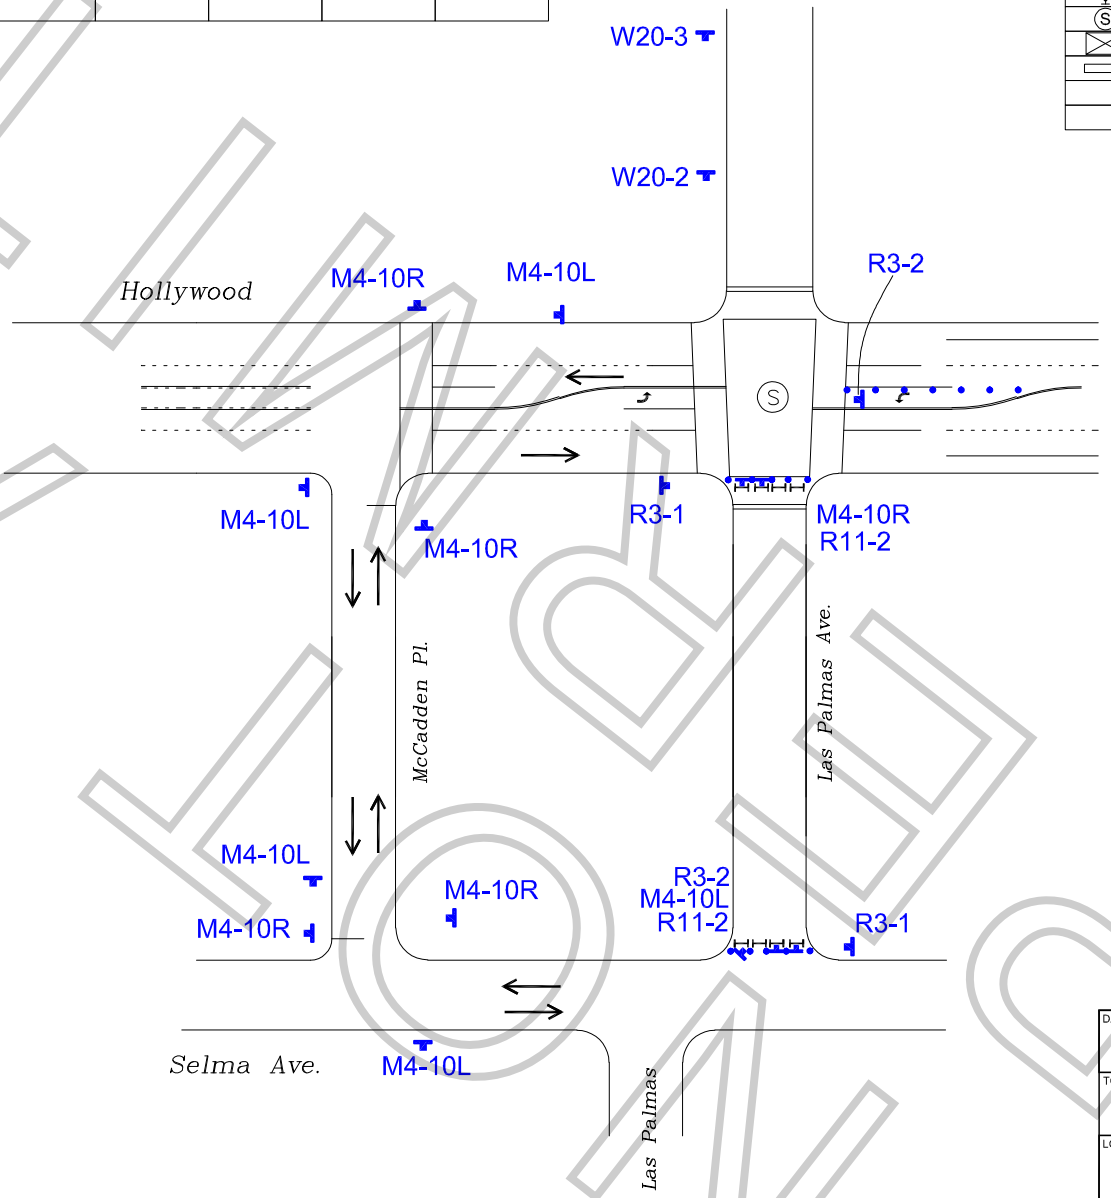

WORK ZONE TRAFFIC CONTROL PLAN GENERAL NOTES

1. ALL SIGNING, STRIPING, AND TRAFFIC CONTROL DEVICES SHALL SHALL BE IN ACCORDANCE WITH THE LASTEST EDITIONS OF THE CALIFORNIA MANUAL ON UNIFORM TRAFFIC CONTROL DEVICES (CAMUTCD), W.A.T.C.H. MANUAL, CALTRANS STANDARDS PLANS, CALTRANS STANDARD SPECIFICATIONS, AND/OR AS DIRECTED BY THE PERMIT ENGINEER.
2. THERE WILL BE NO INTERFERENCE WITH TRAFFIC SIGNALS OR CROSSWALKS.
3. CONES WILL BE 28" MINIMUM HEIGHT AND HAVE REFLECTORIZED SLEEVES FOR NIGHT WORK.
4. POLICE WILL DIRECT TRAFFIC IF NECESSARY.

ALL TRAFFIC CONTROL WILL BE INSTALLED TO MEET OR EXCEED THE MOST CURRENT CAMUTCD AND WATCH MINIMUM REQUIREMENTS

DATE & TIME:
3-12-2020 FROM 18:00 HOURS TO 3-13-2020 01:00 HOURS.

TCP FOR:
GLITTER PICTURES LLC:
"GLOW"

LOCATION:
FULL STREET CLOSURE - LAS PALMAS AVE FROM SELMA AVE TO HOLLYWOOD BLVD LOS ANGELES, CALIFORNIA

TCP PREPARED BY:
JCL TRAFFIC SERVICES
500 S. GREENWOOD AVE
MONTEBELLO, CA 90640
PH: (213) 622-9775
C31-CA Lic # 805357

CONTACT(S):
MIKE TARIS
OFFICE# 818-706-8022
STEVE LEE
PH# 310-303-4468

DATE	REVSIONS

DRAFTER: M. MENJIVAR
SCALE: N.T.S.
FILM LA: H. GROSZKRUGER
SHEET: 1 OF 1